

İLİ	AMASYA
İLÇESİ	SULUOVA
MAH/KÖY	BİREYLÜL
PAFTA	G35A19d1c4
Ada/Par.	224/1,2,3


ASKI İLAN ÇIKIŞ TARİHİ: 12.10.2026

12.10.2026

ASKI İLAN İNİŞ TARİHİ: 12.11.2026

12.11.2026

**SULUOVA BELEDİYESİ
BİREYLÜL MAH.
İMAR UYGULAMASI
UYGULAMA SINIRI HARİTASI
KADASTRO SINIRI
PAFTA İNDEKSİ**

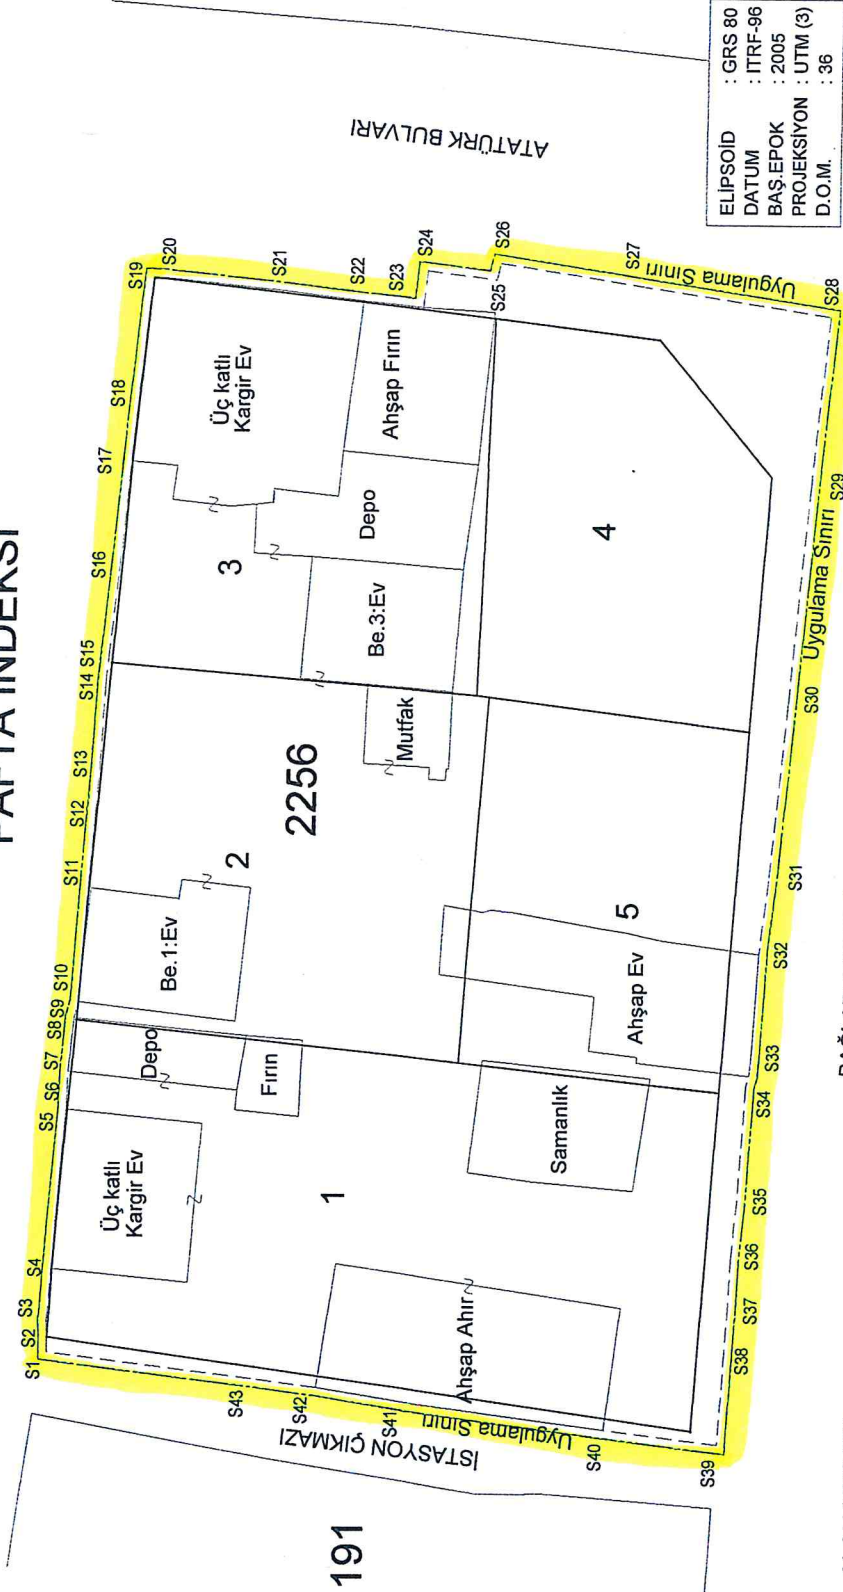

ELIPSOİD	: GRS 80
DATUM	: ITRF-96
BAŞ.EPOK	: 2005
PROJEKSİYON	: UTM (3)
D.O.M.	: 36

UYGULAMA ALANI
KOORİNATLARI (ITRF-96)

NİNO	Y	X
S1	471179.79	4520026.88
S2	471180.88	4520026.89
S3	471181.86	4520026.94
S4	471185.32	4520026.70
S5	471195.86	4520025.80
S6	471196.96	4520025.77
S7	471198.36	4520025.70
S8	471201.92	4520025.40
S9	471202.45	4520025.25
S10	471202.97	4520025.11
S11	471211.64	4520024.46
S12	471215.32	4520024.16
S13	471218.74	4520023.90
S14	471224.01	4520023.57
S15	471225.78	4520023.41
S16	471231.56	4520022.81
S17	471238.87	4520022.11
S18	471242.19	4520021.77
S19	471251.05	4520020.84
S20	471251.02	4520020.13
S21	471250.20	4520012.19
S22	471249.55	4520006.89
S23	471249.16	4520003.02
S24	471251.58	4520002.78
S25	471251.02	4519998.21
S26	471252.13	4519997.95
S27	471250.73	4519988.73
S28	471248.77	4519975.81
S29	471237.56	4519976.96
S30	471223.04	4519978.30
S31	471211.38	4519979.47
S32	471206.47	4519980.06
S33	471198.40	4519980.62
S34	471197.66	4519980.84
S35	471190.22	4519981.32
S36	471186.43	4519981.72
S37	471183.30	4519981.89
S38	471180.17	4519982.10
S39	471174.00	4519982.53
S40	471174.90	4519990.03
S41	471176.59	4520003.19
S42	471177.57	4520009.15
S43	471178.13	4520013.44

ALAN HESABI

Ada/Par.	Noktalar	Hesap Alan
DÜZENLEME ALANI	S1, S2, S3, S4, S5, S6, S7, S8, S9, S10, S11, S12, S13, S14, S15, S16, S17, S18, S19, S20, S21, S22, S23, S24, S25, S26, S27, S28, S29, S30, S31, S32, S33, S34, S35, S36, S37, S38, S40, S41, S42, S43, S1	3315.25

1234

--- KADASTRO SINIRI
--- İMAR SINIRI
--- UYGULAMA SINIRI

BAĞLAR CADDESİ

UYGUNDUR

BELEDİYE/ÖZEL İDARE

KONTROL EDEN

DÜZENLEYEN

ADI SOYADI

TARİH

İMZA

KONTROL EDİLMİŞTİR

ONAYLAYAN

KADASTRO MÜDÜRLÜĞÜ

12.10.2026